SCHEDULE OF POWER SOCKETS
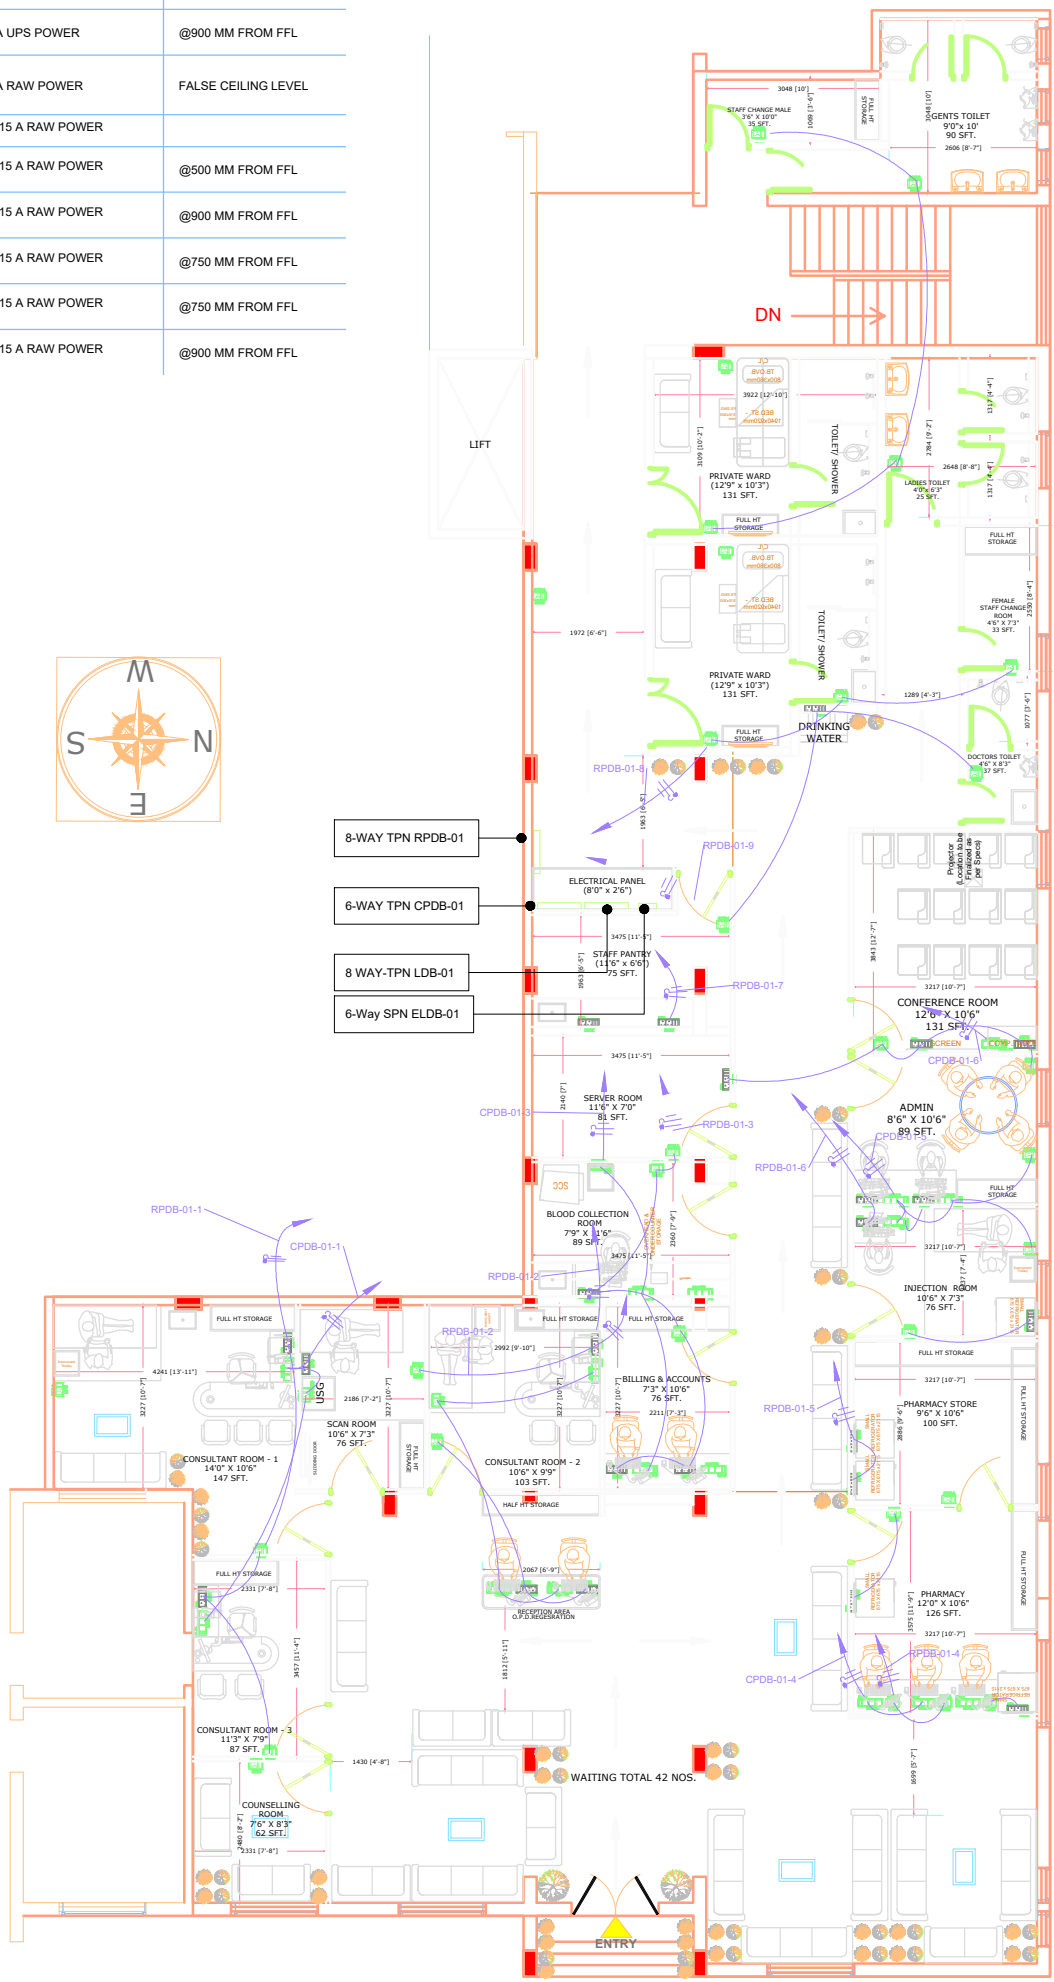
SR.NO	SOCKET POWER	TYPE OF SOCKETS	LOCATION
1		5/15 A RAW POWER	@ 300 MM FROM FFL
2		5/15 A UPS POWER	@900 MM FROM FFL
3		5/15 A RAW POWER	FALSE CEILING LEVEL
4		2 # 5/15 A RAW POWER	
5		2 # 5/15 A RAW POWER	@500 MM FROM FFL
6		2 # 5/15 A RAW POWER	@900 MM FROM FFL
7		2 # 5/15 A RAW POWER	@750 MM FROM FFL
8		2 # 5/15 A RAW POWER	@750 MM FROM FFL
9		2 # 5/15 A RAW POWER	@900 MM FROM FFL